FilmL.A., Inc.
6255 W Sunset Blvd, 12th Floor
Hollywood, CA 90028
t: (213)977-8600 - f: (213)977-8601
www.filmla.com

Summary Information

Permit No: F00147770-B **Type of Permit:** FILMING **Release Date:** 02/05/2019

Production Company MESQUITE PRODUCTIONS

Insured Company Name MESQUITE PRODUCTIONS
Contact Phone No. 1 310-244-9390
Contact Phone No. 2 310-926-7597
Fax 310-244-9283
Address 10500 ORBITAL WAY
PACOIMA, California 91331

Production Title LA'S FINEST EP 111

Type of Production TV Drama

Producer Scott White

Director Anton Cropper

1st AD Lisa Rowe

Production Manager Mark Rabinowitz

FilmL.A. Coordinator Adrian Fayad

Location Manager Jennifer Dunne
Primary Phone Mobile - 310-720-1022
Secondary Phone

Location Assistant Nathan Stein
Primary Phone Mobile - 818-634-5650
Secondary Phone

Fees

Posting 600	$138.00
Posting 900	$621.00
Posting 1500	$345.00
Notification Charge	$170.00
LA CITY LANE AND STREET CLOSURE FEE	$312.00
FILMLA NON-REFUNDABLE FILM PERMIT RIDER FEE	$109.00
LA CITY FIRE SAFETY OFFICER	$510.00
FILMLA MONITOR FEES	$384.00
FILMLA MONITOR FEES OVERTIME	$192.00
FILMLA MONITOR FEES - DOUBLE TIME	$640.00
LA CITY GSD MAINTENANCE PERSONNEL	$2,050.00
LA CITY GSD COST RECOVERY LEVEL TWO	$410.00
LAPD SECSD OFFICERS	$1,804.00

Total Permit Fee $7,685.00

Number of Locations 1

NOT A PERMIT

FilmL.A., Inc.
6255 W Sunset Blvd, 12th Floor
Hollywood, CA 90028
t: (213)977-8600 - f: (213)977-8601
www.filmla.com

Summary Information — Location

Permit Number	F00147770-B	**Location Manager**	Jennifer Dunne
Production Company	MESQUITE PRODUCTIONS	Primary Phone	Mobile - 310-720-1022
Insured Company	MESQUITE PRODUCTIONS	Secondary Phone	
Production Title	LA'S FINEST EP 111		

Location Address 13520 Van Nuys Blvd, Los Angeles, CA, 91331

Location Name PACOIMA NEIGHBORHOOD CITY HALL

Location Type Government Building/Facility

Prep Dates 2/6/2019 - 2/6/2019 07:00 - 17:00 1 day

Film Dates 2/6/2019 - 2/6/2019 17:00 - 22:00 1 day

Strike Dates 2/7/2019 - 2/7/2019 07:00 - 10:00

Open or Closed to the Public Closed

Generic Conditions

*LA CITY AND/OR LA COUNTY FIRE CHECKLIST ATTACHED TO FINAL PERMIT. THE PERMITTEE IS RESPONSIBLE FOR COMPLETING CHECKLIST PRIOR TO FILMING ACTIVITY AT THIS LOCATION. NON COMPLIANCE MAY RESULT IN ASSIGNMENT OF A FIRE OFFICER.
All travel lanes and bike lanes shall be closed per the WATCH manual.
Community Survey Obtained
Equipment staging and vehicles may park on one side of the street only.
Must Maintain 5' Clearance on Sidewalks/Walkways
No cast or crew parking on area streets
No crossovers allowed on street without prior approval.
Notify LAPD Van Nuys Division (818) 374-9500 and comm. (213) 978-6552 1/2 hour prior to any gunfire, brandishing weapons, special effects or simulated emergency or criminal activity.
Number of uniformed officers listed on the permit is a minimum requirement.
Permittee remains responsible for deploying a sufficient number of uniformed officers to provide traffic and crowd control to ensure the safety of the film crew and the public.
Traffic control must be done in accordance w/MUTCD
Uniformed officers shall have a copy of the film permit in their possession and are required to confirm that all traffic control signage devices are in place.

Please see attached document VAN NUYS REVISED.pdf

Equipment on Location	Type	Quantity	Personnel on Location	Type	Quantity
	5 or 10 ton trucks	5		Cast	2

NOT A PERMIT

FilmL.A., Inc.
6255 W Sunset Blvd, 12th Floor
Hollywood, CA 90028
t: (213)977-8600 - f: (213)977-8601
www.filmla.com

Summary Information — Location

Permit Number F00147770-B
Production Company MESQUITE PRODUCTIONS
Insured Company MESQUITE PRODUCTIONS
Production Title LA'S FINEST EP 111

Location Manager Jennifer Dunne
Primary Phone Mobile - 310-720-1022
Secondary Phone

Cast/Crew vehicles	100	Crew	85
Catering Truck	1	Extras	15
Condors	1	FilmL.A. Monitor(s)	1
Cranes	1	LA City UFSO assigned	44427
Cube Trucks	3	LAPD SECSD Officer(s)	2
Generator	1	Off-Duty/Retired LAPD Officer(s)	2
Portable restrooms	1		
Scissor Lifts	1		
Semi Trucks	5		
Stakebed Trucks	5		
Trailers	5		
Vans	4		

Filming Activities Atmospheric Smoke Effects; Brandishing weapons; Drive ups & away; Equipment on property; Equipment on sidewalk & street; Equipment on sidewalk, in curb lane & across street; Interior and exterior dialogue; Intermittent pedestrian control; Intermittent traffic control - 2 minute standard (except 0700-0900 hrs & 1500-1900 hrs); condor, camera crane, jib arm; atmosphere (Water based) in garage only; craft service in courtyard, picture/background vehicles in garage, ; Picture vehicle in posting/lane closure;

Jurisdiction **Political:** Los Angeles City - Council District 07 **Police:** Los Angeles Police Department **Fire:** Los Angeles City

Thomas Guide **Page:** 502 **Grid:** C3

Approvals

LOS ANGELES CITY POLICE DEPARTMENT	Gabriel Aleman
FILML.A. CLOSURES	Joshua Mingo
LOS ANGELES CITY DEPARTMENT OF PUBLIC WORKS	Vanessa Martin
FILML.A. MONITORS	Adam Meyer Approver
LAPD SECSD OFFICERS	Hector Graciano
LOS ANGELES CITY DEPARTMENT OF GENERAL SERVICES - SPECIAL EVENTS	Brian Baltazar
LOS ANGELES CITY FIRE DEPARTMENT - FILM UNIT	Kanisha Leonard

Coordinator Note AREAS CLEARED FOR USE:

NOT A PERMIT

FilmL.A., Inc.
6255 W Sunset Blvd, 12th Floor
Hollywood, CA 90028
t: (213)977-8600 - f: (213)977-8601
www.filmla.com

Summary Information — Location

Permit Number	F00147770-B	**Location Manager**	Jennifer Dunne
Production Company	MESQUITE PRODUCTIONS	Primary Phone	Mobile - 310-720-1022
Insured Company	MESQUITE PRODUCTIONS	Secondary Phone	
Production Title	LA'S FINEST EP 111		

*ELEVATOR & LOBBY
*UNDERGROUND PARKING STRUCTURE
*COURTYARD
*CULTURAL SPACE CONFERENCE ROOM

Coordinator Note *PRODUCTION COMPANY CLEARED TO USE CULTURAL SPACE CONFERENCE ROOM FOR BG HOLDING AFTER 5 PM ON 2/6

Coordinator Note *LAYOUT BOARD MUST BE PLACED UNDERNEATH ALL EQUIPMENT AND CABLE RUNS.
*NO PLUGGING INTO HOUSE POWER AT ALL.
*NO FOOD OR DRINK, EXCEPT WATER, IS ALLOWED IN THE BUILDING.
*MAY NOT DRILL OR NAIL INTO ANY PARTS OF THE STRUCTURE. MAY NOT USE EXISTING HOLES. ALL ITEMS TO BE HUNG AND/OR AFFIXED TO THE STRUCTURE MUST BE DONE SO WITH DOUBLE SIDED TAPE OR PRESSURE FITTINGS.

Coordinator Note (1) GSD ELECTRICIAN REQUIRED:
2/6 0700 - 2200
2/7 0700 - 1000

(1) GSD ELEVATOR OPERATOR REQUIRED:
2/6 1700 - 2200

Coordinator Note *COMPANY CLEARED TO COVER PARKING ENTRANCE SIGN ON ONEIDA STREET, MUST LEAVE CLEARANCE FOOTAGE VISIBLE DURING PREP.
*COMPANY CLEARED TO USE CULTURAL SPACE CONFERENCE ROOM AT 5 PM ON 2/6.

Coordinator Note *COMPANY MUST STRIKE ELEVATOR & LOBBY BY 9 AM ON 2/7.

Coordinator Note UFSO REQUIRED 2/6; 1700HRS - 2200HRS

Coordinator Note *OK FOR WATER BASED ATMOSPHERIC SMOKE IN PARKING STRUCTURE ONLY.
*OK TO ACCESS LOBBY FOR ELEVATOR SCENE
*OK TO MOVE BARRICADES ALONG NORTH WALL, COMPANY MUST PUT BACK PRIOR TO LEAVING LOCATION.
*OK TO REMOVE "COUNCIL MEMBER PARKING" SIGN, COMPANY MUST REPLACE PRIOR TO LEAVING LOCATION.
*OK TO COVER "EXIT TO PLAZA/STAIRS" AND SIGN IN GARAGE. COMPANY MUST PUT REPLACEMENT SIGNS ON A-FRAME WHILE BUILDING IS OPEN TO

NOT A PERMIT

FilmL.A., Inc.
6255 W Sunset Blvd, 12th Floor
Hollywood, CA 90028
t: (213)977-8600 - f: (213)977-8601
www.filmla.com

Summary Information — Location

Permit Number	F00147770-B	**Location Manager**	Jennifer Dunne
Production Company	MESQUITE PRODUCTIONS	Primary Phone	Mobile - 310-720-1022
Insured Company	MESQUITE PRODUCTIONS	Secondary Phone	
Production Title	LA'S FINEST EP 111		

PUBLIC.
*OK TO HANG FLUORESCENT LIGHTS IN GARAGE USING SPREADERS ONLY.
*OK TO CHANGE OUT BULBS IN ELEVATOR & GARAGE WITH GSD ELECTRICIAN.
*OK TO PARK IN GREEN LOADING ZONE ON VAN NUYS BLVD AFTER 5 PM.
*OK FOR CRAFTY & EQUIPMENT PLACEMENT ON COURTYARD.
*REQUESTING TO HAVE GATES ON VAN NUYS BLVD AND ONEIDA OPEN FOR CREW ACCESS AT ALL TIMES ON PROPERTY.

Coordinator Note RIDER B RELEASES LOCATION

Coordinator Note *1 HOUR TRAVEL TIME EACH DAY COLLECTED FOR GSD ELECTRICIAN*

Coordinator Note 1 FILML.A. MONITOR REQUIRED:
2/6 0600 - 2200
2/7 0600 - 1000

1 LAPD SECSD OFFICER REQUIRED:
2/6 0700 - 1700

2 LAPD SECSD OFFICERS REQUIRED:
2/6 1500 - 2200

1 LAPD SECSD OFFICER REQUIRED FROM 2200 - 2359 WHILE PRODUCTION COMPANY COMPLETES EXTERIOR ACTIVITY IN FRONT OF LOCATION

Coordinator Note *COMPANY NOT PERMITTED ON PACOIMA CITY HALL PROPERTY AFTER 10 PM.

Parking

Base Camp
Location Type : Filming Location

Crew Parking
Location Type : Filming Location

Posting "No Parking" signs E/S ONEIDA FROM VAN NUYS GOING SOUTH 500 FT

Approximate Footage 301 - 600 **Log Number** 230750

Date(s) 2/6/2019 to 2/7/2019 **Time(s)** 00:00 to 00:00

Posting "No Parking" S/S VAN NUYS FROM CAYUGA AVE TO HADDON AVE

NO PERMIT

FilmL.A., Inc.
6255 W Sunset Blvd, 12th Floor
Hollywood, CA 90028
t: (213)977-8600 - f: (213)977-8601
www.filmla.com

Summary Information — Location

Permit Number F00147770-B
Production Company MESQUITE PRODUCTIONS
Insured Company MESQUITE PRODUCTIONS
Production Title LA'S FINEST EP 111

Location Manager Jennifer Dunne
Primary Phone Mobile - 310-720-1022
Secondary Phone

signs

Approximate Footage 601 - 900 **Log Number** 230751

Date(s) 2/6/2019 to 2/6/2019 **Time(s)** 16:00 to 22:00

Posting "No Parking" signs S/S VAN NUYS FROM CAYUGA AVE TO HADDON AVE

Approximate Footage 1201 - 1500 **Log Number** 230997

Date(s) 2/6/2019 to 2/7/2019 **Time(s)** 21:00 to 07:00

Posting "No Parking" signs W/S ONEIDA FROM VAN NUYS GOING SOUTH 500 FT
W/S KEWEN FROM VAN NUYS GOING SOUTH 250 FT

Approximate Footage 601 - 900 **Log Number** 230998

Date(s) 2/6/2019 to 2/6/2019 **Time(s)** 18:00 to 06:00

Posting "No Parking" signs W/S ONEIDA FROM VAN NUYS GOING SOUTH 500 FT
W/S KEWEN FROM VAN NUYS GOING SOUTH 250 FT
9P-7A

Approximate Footage 601 - 900 **Log Number** 230999

Date(s) 2/6/2019 to 2/7/2019 **Time(s)** 21:00 to 07:00

Lane / Full Closure CURB/BIKE CLOSURE
S/S VAN NUYS FROM CAYUGA AVE TO HADDON AVE (5PM 2/6 - 4AM 2/7)

Approximate Footage 0 - 300

Date(s) 2/6/2019 to 2/7/2019 **Time(s)** 17:00 to 23:59

Lane / Full Closure CURB ADJACENT LANE
E/S ONEIDA FROM VAN NUYS GOING SOUTH 300 FT

Approximate Footage 0 - 300

NOT A PERMIT

FilmL.A., Inc.
6255 W Sunset Blvd, 12th Floor
Hollywood, CA 90028
t: (213)977-8600 - f: (213)977-8601
www.filmla.com

Summary Information — Location

Location 1 of 1

Permit Number	F00147770-B	**Location Manager**	Jennifer Dunne
Production Company	MESQUITE PRODUCTIONS	Primary Phone	Mobile - 310-720-1022
Insured Company	MESQUITE PRODUCTIONS	Secondary Phone	
Production Title	LA'S FINEST EP 111		

Date(s) 2/6/2019 to 2/7/2019 **Time(s)** 17:00 to 23:59

NOT A PERMIT

Permit #F00147770-B

Ⓢ TRAFFIC SIGNAL

● TRAFFIC CONE

TYPE I W/ SIGN

HIGH LEVEL WARNING DEVICE

ALL TRAFFIC CONTROL WILL BE INSTALLED TO MEET OR EXCEED THE LATEST CA-MUTCD MINIMUM REQUIREMENTS

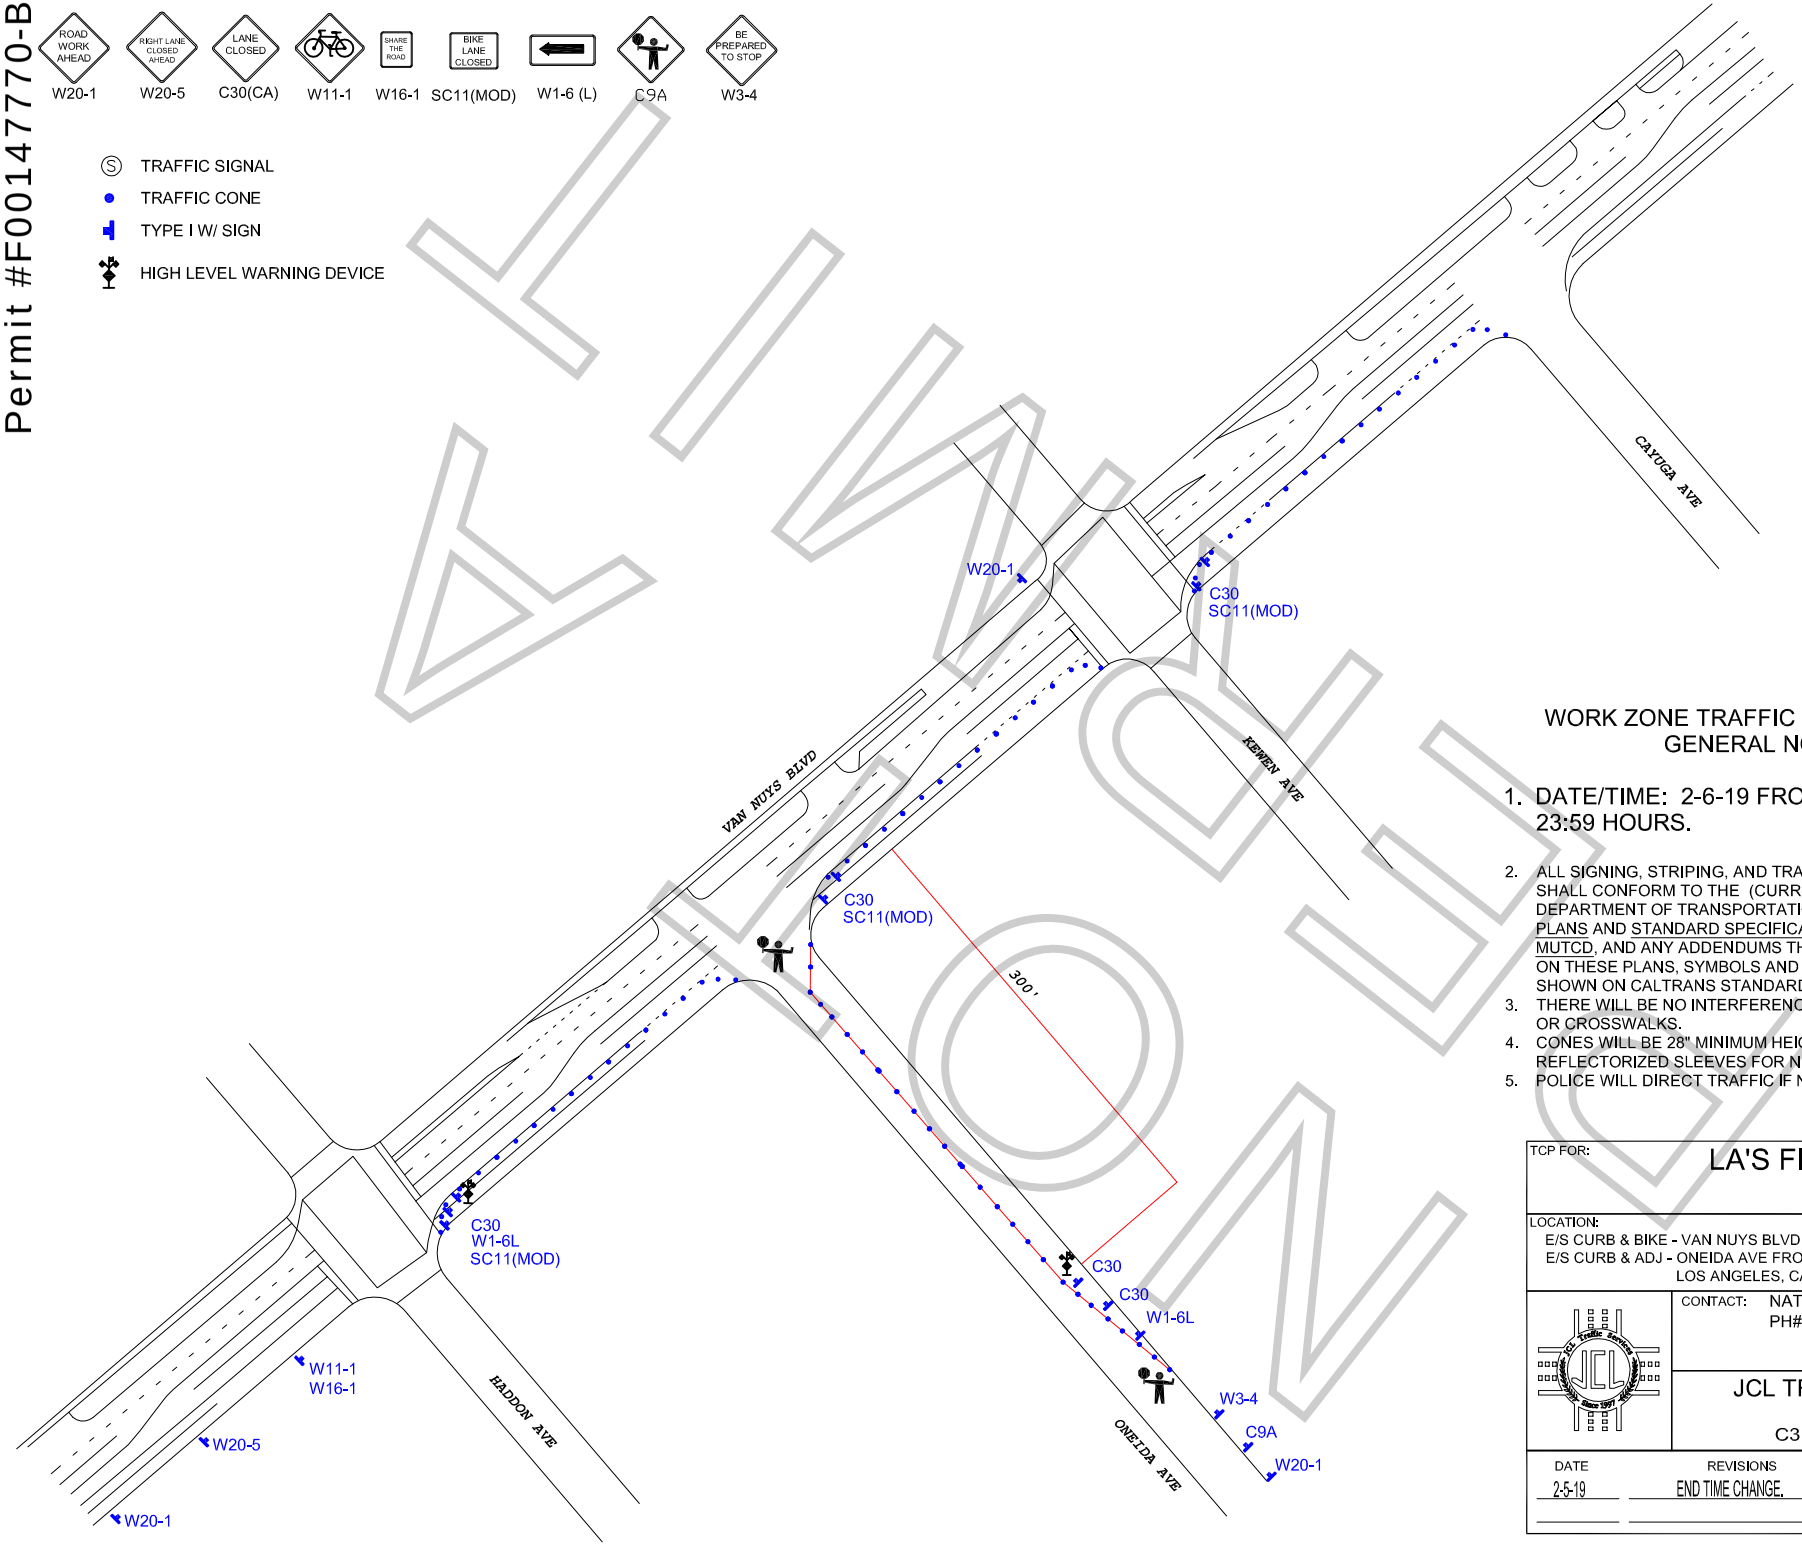

WORK ZONE TRAFFIC CONTROL PLAN GENERAL NOTES

1. DATE/TIME: 2-6-19 FROM 17:00 HOURS TO 23:59 HOURS.
2. ALL SIGNING, STRIPING, AND TRAFFIC CONTROL DEVICES SHALL CONFORM TO THE (CURRENT) STATE OF CALIFORNIA DEPARTMENT OF TRANSPORTATION (CALTRANS) STANDARD PLANS AND STANDARD SPECIFICATIONS, CALIFORNIA MUTCD, AND ANY ADDENDUMS THERETO, AND AS SHOWN ON THESE PLANS, SYMBOLS AND ABBREVIATIONS USED ARE SHOWN ON CALTRANS STANDARD PLANS.
3. THERE WILL BE NO INTERFERENCE WITH TRAFFIC SIGNALS OR CROSSWALKS.
4. CONES WILL BE 28" MINIMUM HEIGHT AND HAVE REFLECTORIZED SLEEVES FOR NIGHT WORK.
5. POLICE WILL DIRECT TRAFFIC IF NECESSARY.

TCP FOR: LA'S FINEST

LOCATION:
E/S CURB & BIKE - VAN NUYS BLVD FROM CAYUGA TO HADDON
E/S CURB & ADJ - ONEIDA AVE FROM VAN NUYS TO 300' SOUTH
LOS ANGELES, CALIFORNIA

CONTACT: NATHAN STEIN
PH# 818-634-5650

JCL TRAFFIC SERVICES
(213) 622-9775
C31-CA Lic # 805357

DATE	REVISIONS	DRAFTER: MARIO MENJIVAR
2-5-19	END TIME CHANGE.	SCALE: N.T.S.
		FILM LA: AF

ALTERED